

NOTES:



1. FOR LEGEND, ABBREVIATIONS & GENERAL NOTES, SEE DWG E-1.
2. FOR 9th FLOOR MER STROBE, HORN, SPEAKER AND WARDEN SIGNALS, SEE WARDEN DIAGRAM, SEE DWG E-19.
3. FOR 9th FLOOR MER STROBE, HORN AND SPEAKER CIRCUIT SCHEDULE, SEE DWG E-34.
4. SET TAPS OF EXISTING SPEAKERS TO 2W. THIS WORK SHALL BE DONE BY CONTRACTOR IN THE PRESENCE OF THE ENGINEER.

**THE PORT AUTHORITY
OF NEW YORK**


ENGINEERING PROGRAM MANAGER
WORLD TRADE
[Signature]
CHIEF ELECTRICAL ENGINEER

SEE DWG E-27 FOR CONTINUATION

MATCH LINE.

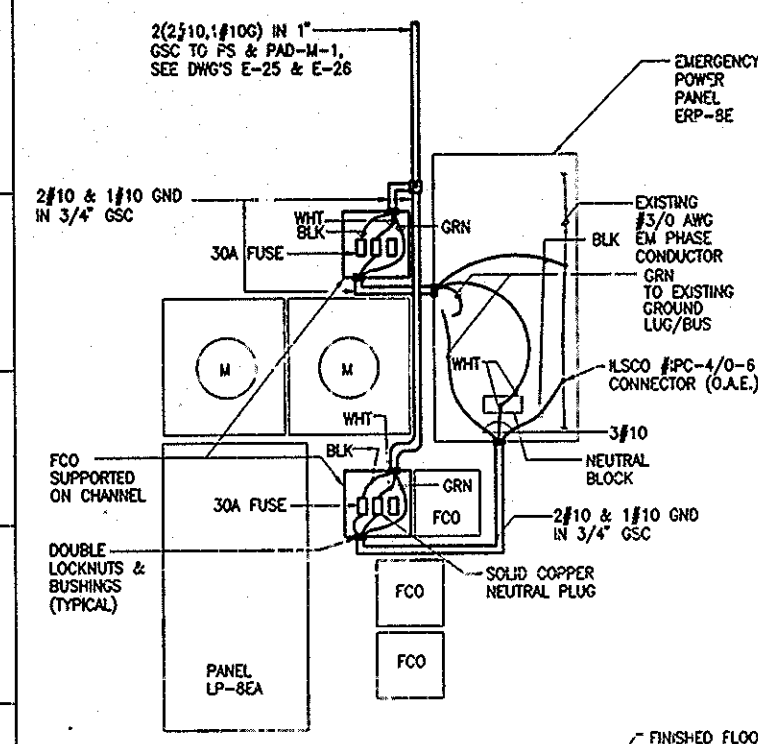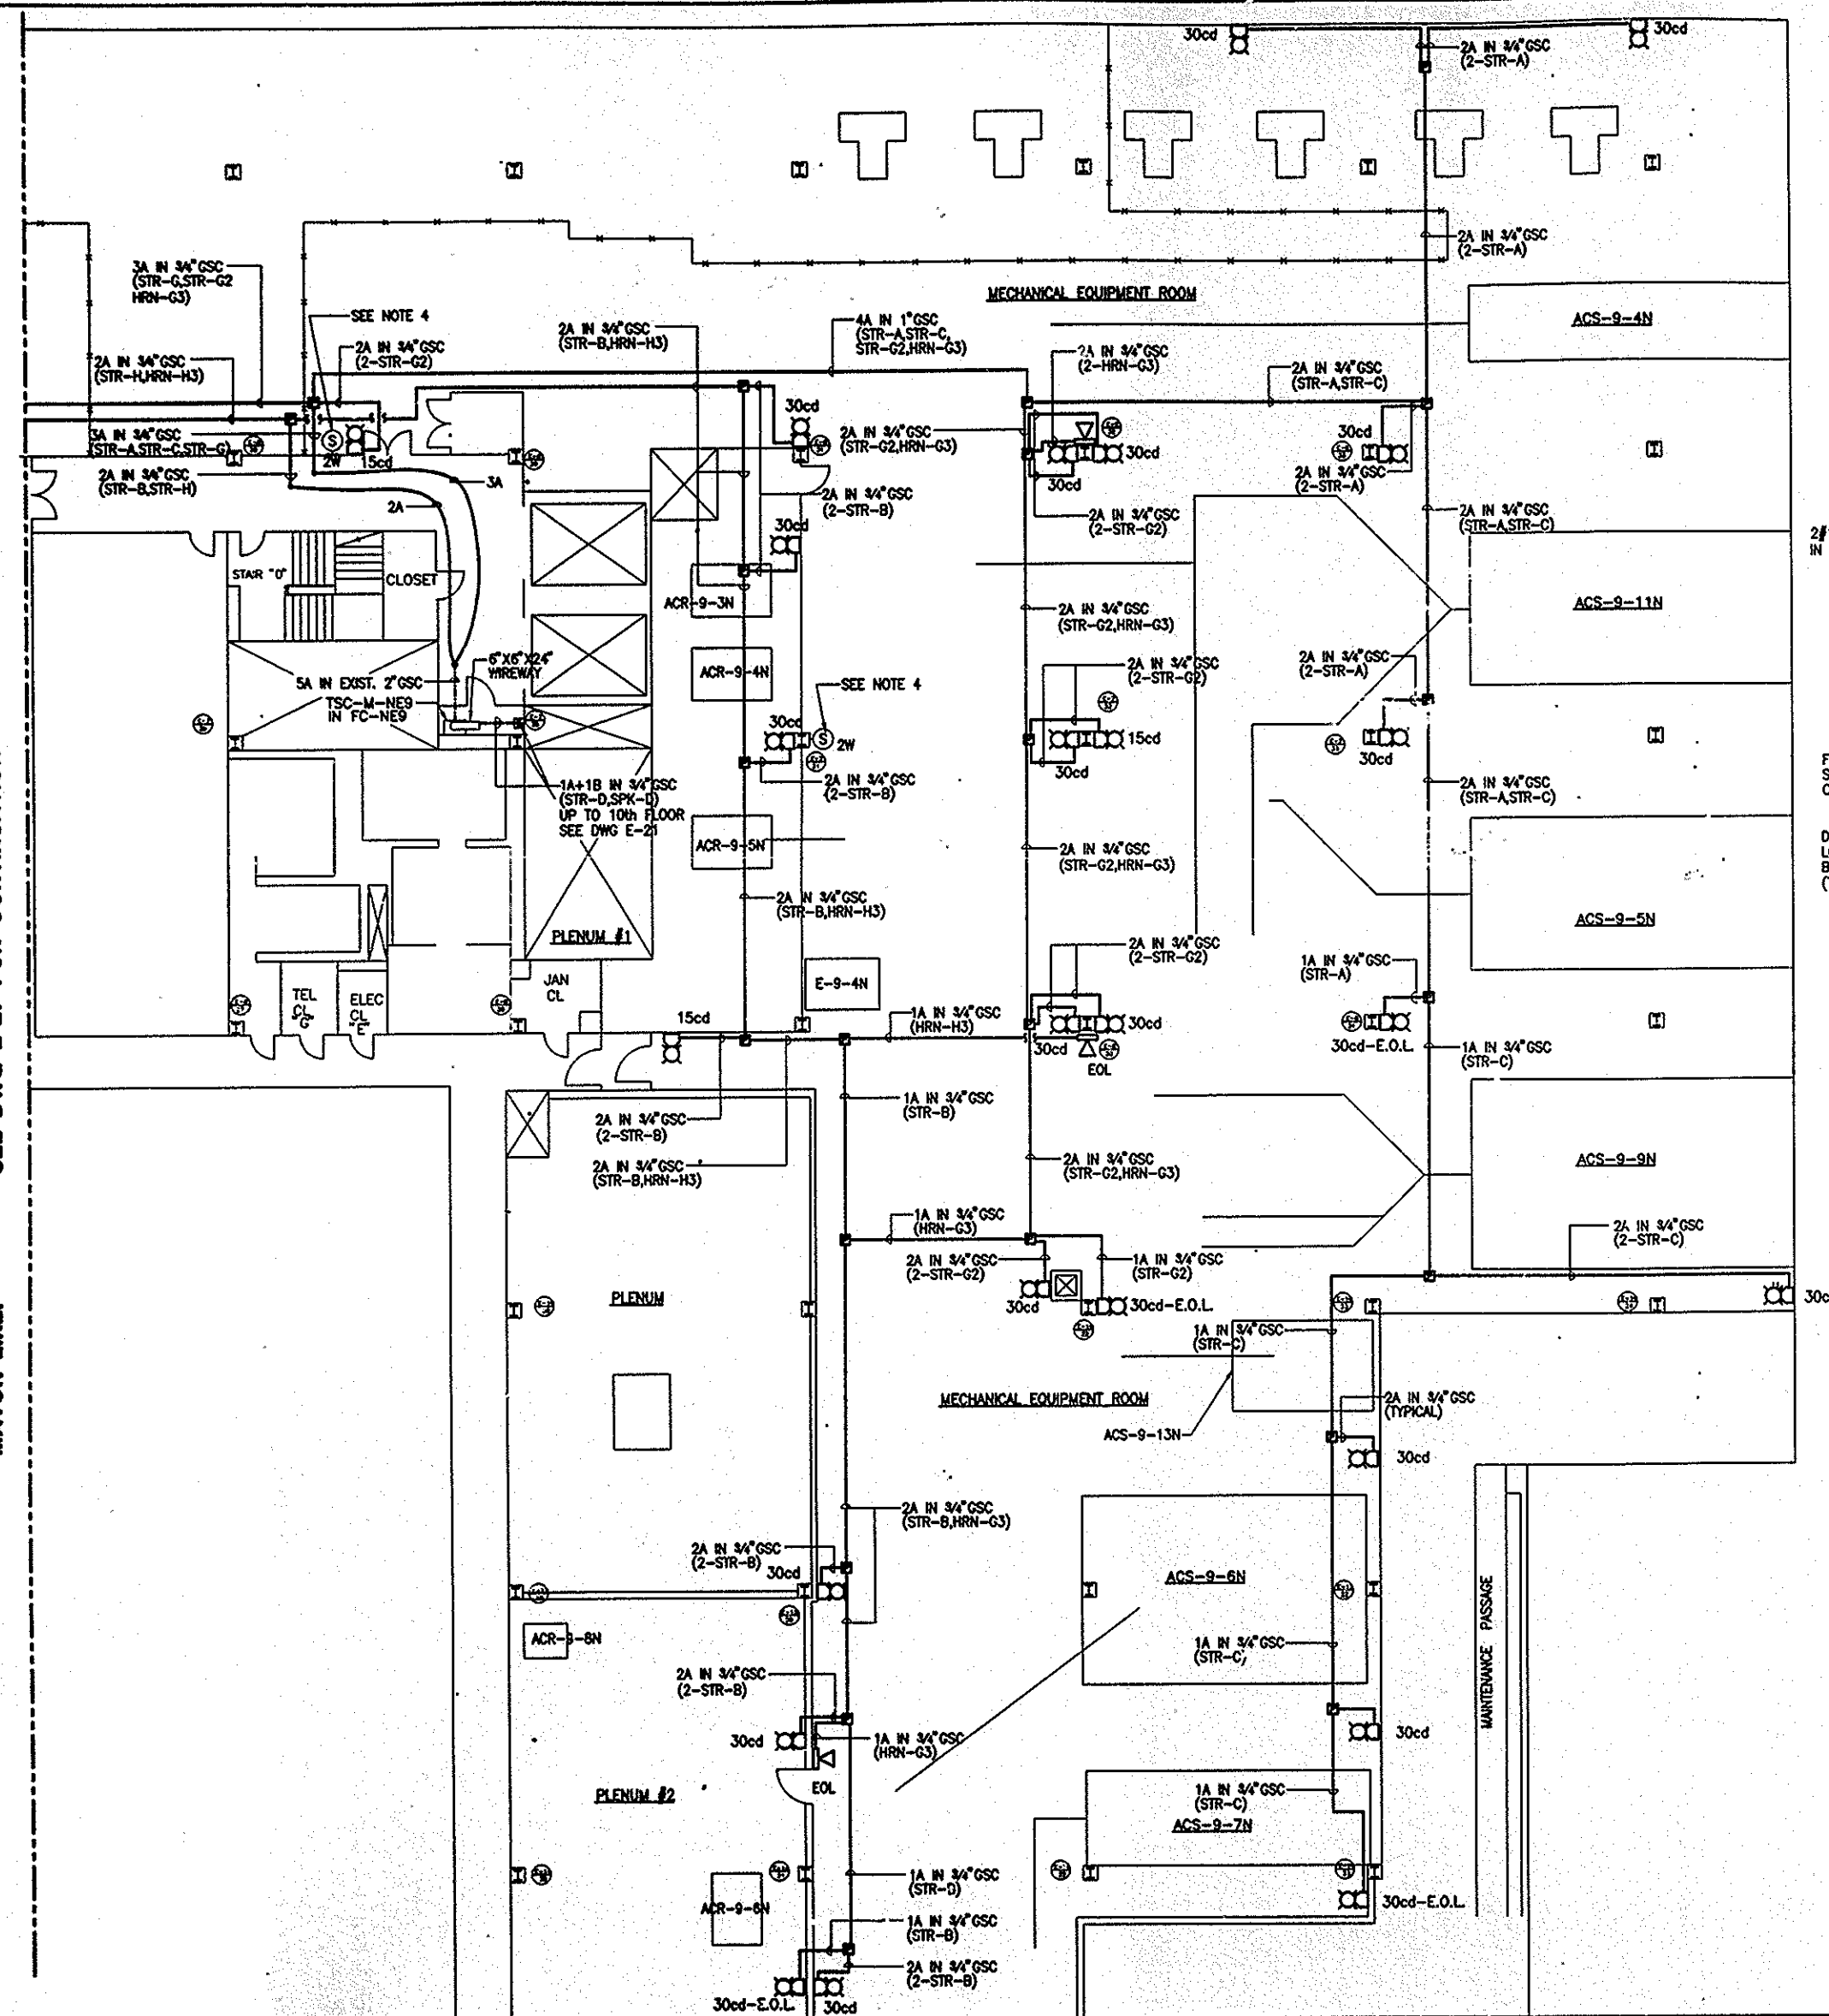


ELEVATION A-A

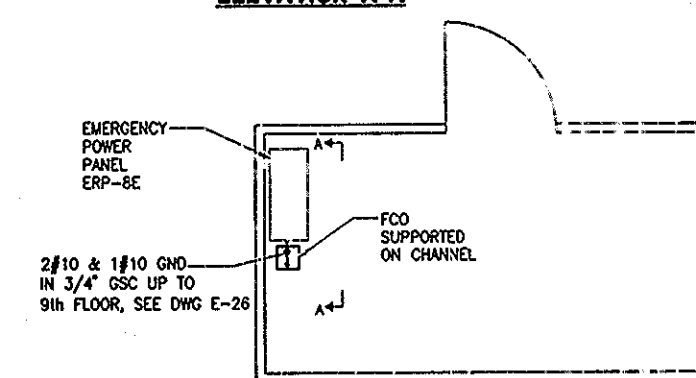

8th FLOOR - ELECTRIC CLOSET "E"

I HEREBY CERTIFY THAT THIS IS A TRUE AND CORRECT COPY OF ONE OF THE CONTRACT DRAWINGS CONSTITUTING A PART OF CONTRACT NO. 57C-861-57 IN THE FORM IN WHICH SAID DRAWINGS EXISTED AT THE TIME THE SAID CONTRACT WAS EXECUTED BY THE PARTIES.

DATE 2/17/99 72/02/99
CONTRACT ENGR/ARCH.
DATE 11/20/99
ENGINEERING PROGRAM M

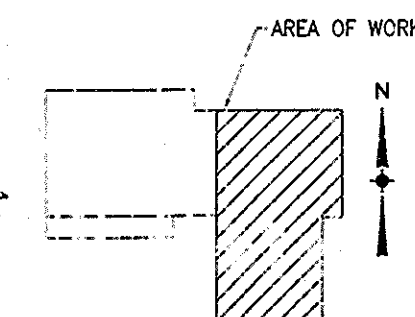

KEY PLAN

C 6 12